



SCALA 1:25




SCALA 1:25

 


SCALA 1:25

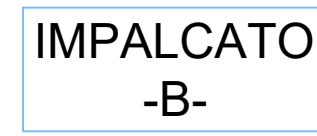


SCALA 1:25

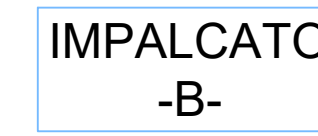

SCALA 1:10

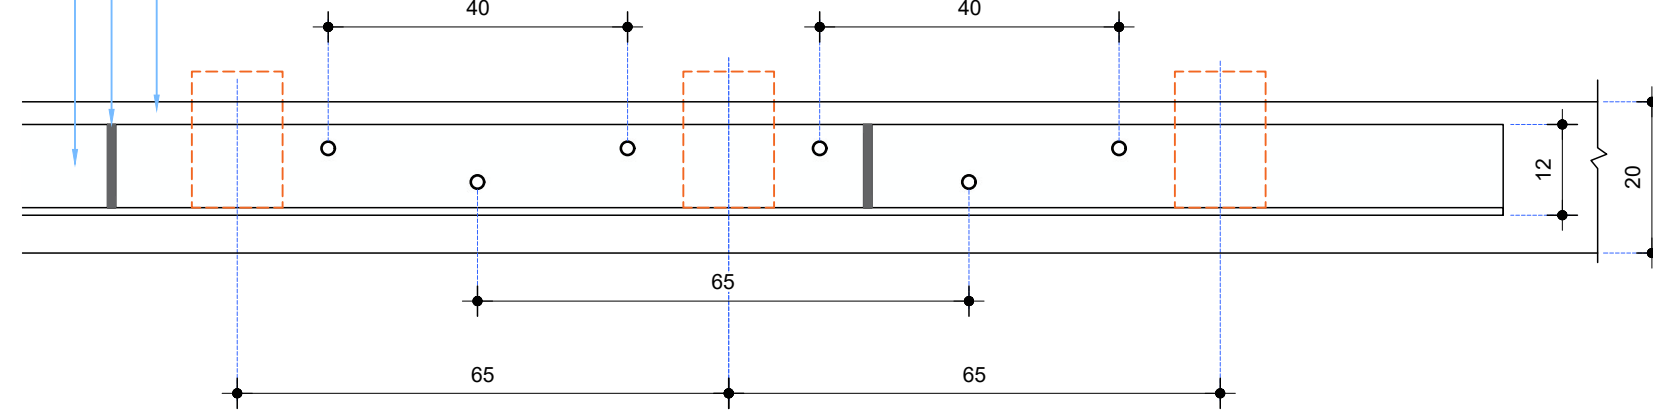

SCALA 1:10

 

Technical drawing of the front elevation of a wall section. The drawing shows a wall with a door and a window. Dimensions are given in millimeters. The door is 20 mm wide and 19 mm high. The window is 33 mm high and 15 mm wide. The wall thickness is 15 mm. The door is labeled "Sella sp. 15 mm S275". The window is labeled "P.F. + 9.05".



SCALA 1:25 - 1:1